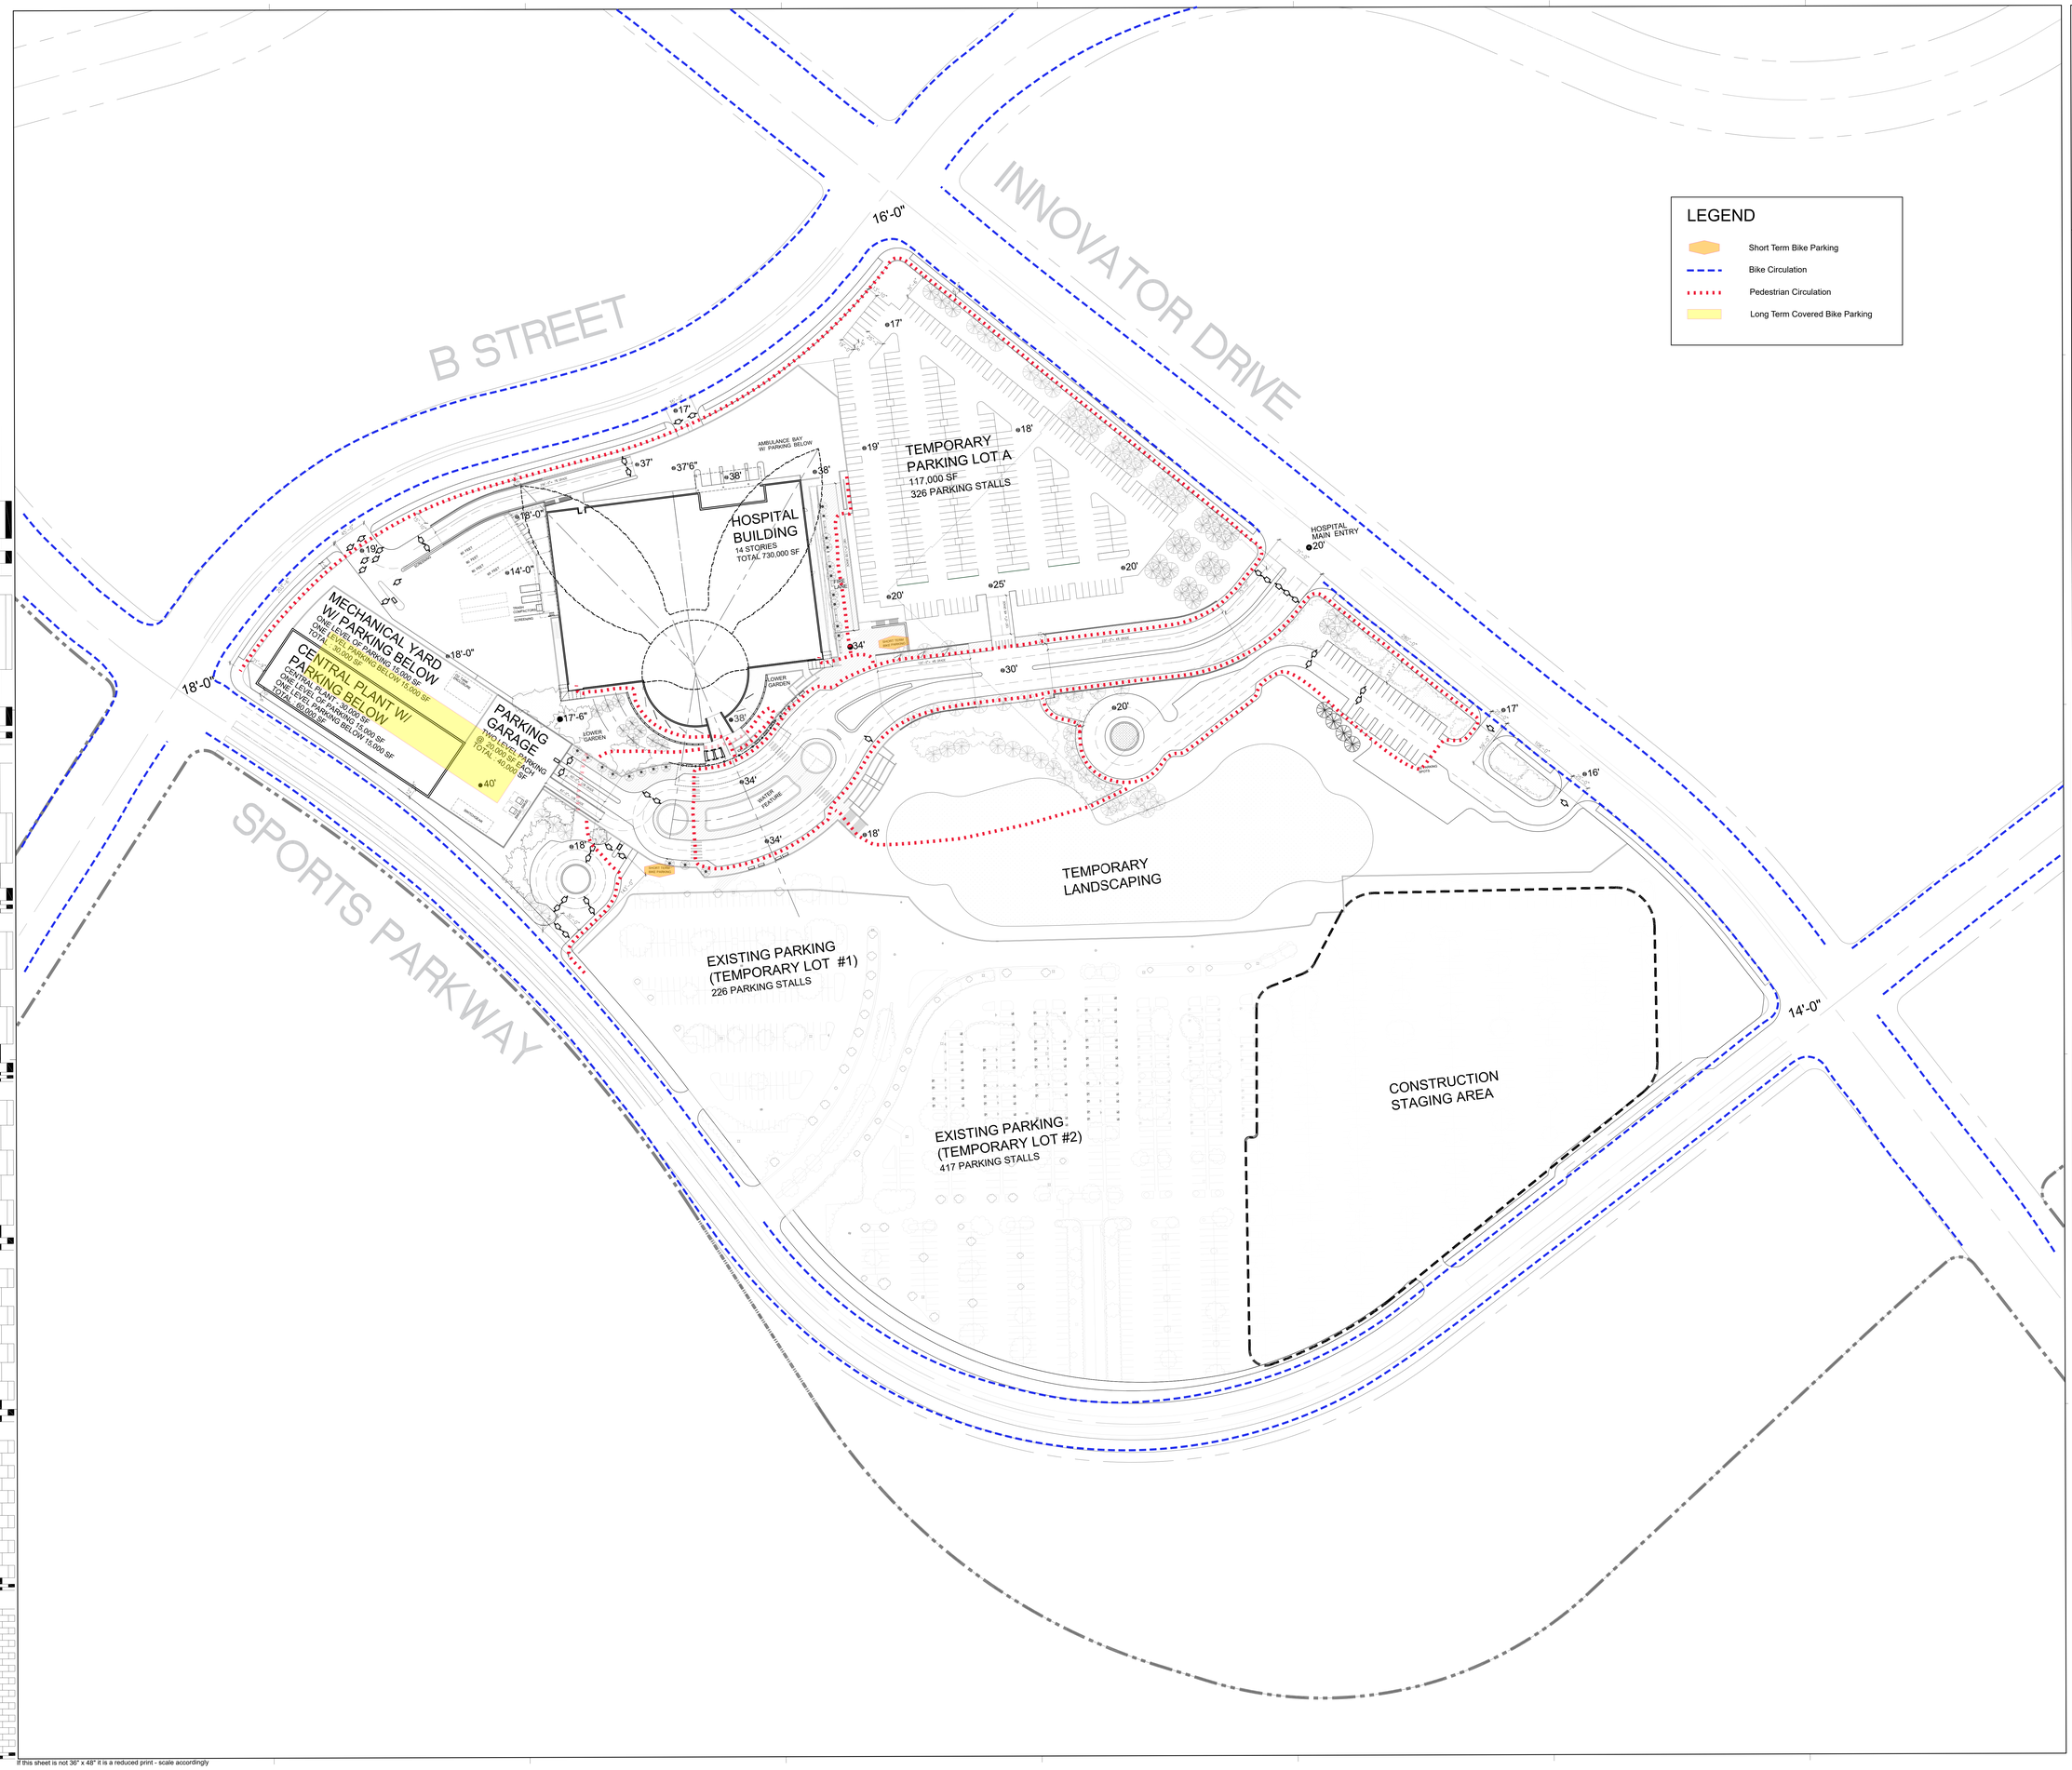

If this sheet is not 36" x 48" it is a reduced print - scale accordingly

FONG & CHAN ARCHITECTS
ARCHITECTURE • PLANNING • INTERIOR DESIGN
1361 BUSH STREET • SAN FRANCISCO • CALIFORNIA 94109
TEL (415) 931-8600 • FAX (415) 931-4601 • foa@fca-arch.com

CALIFORNIA NORTHSTATE UNIVERSITY

CALIFORNIA NORTHSTATE UNIVERSITY MEDICAL CENTER

Innovation Park, Natomas, Sacramento, CA 95834

AGENCY APPROVAL

OSHPD PROJECT NUMBER: H191687-34-00

CONSULTANTS:

NO	DESCRIPTION	DATE

REVISIONS

KEY PLAN

SHEET TITLE
PHASE 1A PEDESTRIAN AND BIKE CIRCULATION

PROJECT NO. 467	SHEET NO. **A1-1A**
DRAWN BY: WH	
CHECKED BY: PD	
SCALE: 1/64"=1'-0"	
DATE: 11/19/21	

Plotted on: 07/20/21