MASTER PLAN

January 14,2003

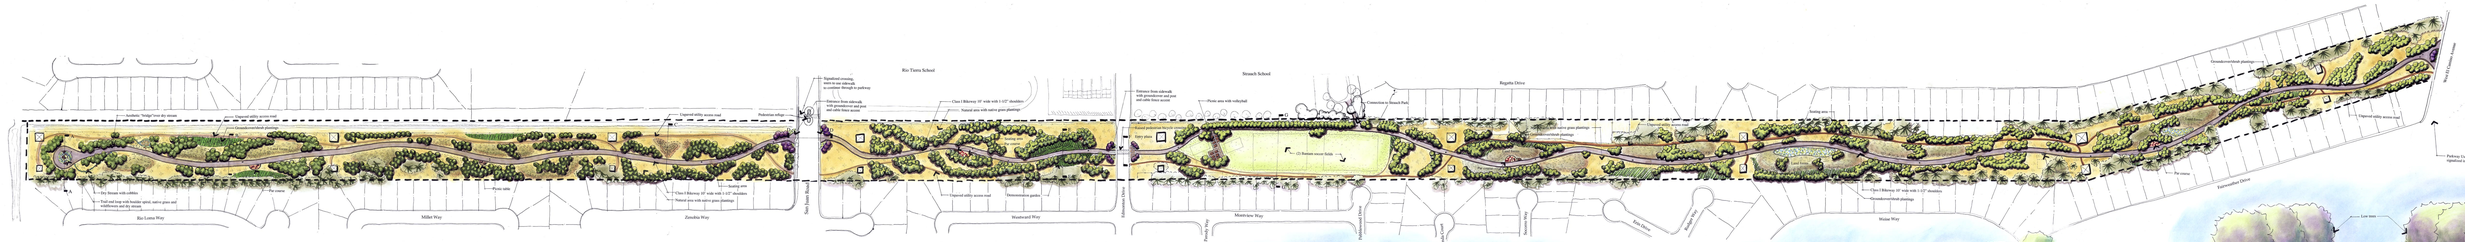

Legend

- Property Lines
- Limit of Work Line
- Existing Fence
- Proposed Fence
- Proposed Large Tree
- Proposed Small Trees
- Existing Trees and Vegetation
- Proposed Landforms
- High Voltage Tower
- Proposed Naturalized Grasses
- Proposed Shrubs and Groundcover Turf Grass

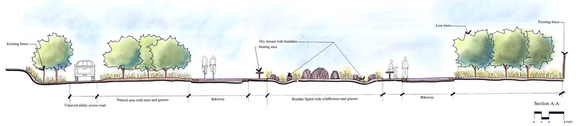

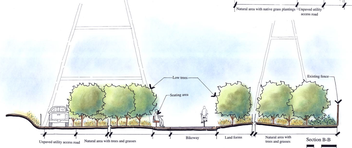

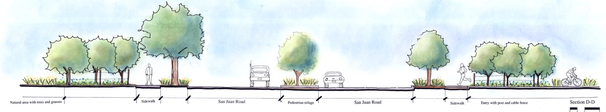

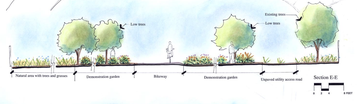

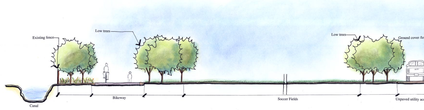

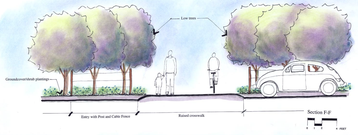

Callander Associates
Parks and Recreation Planning
Landscape Architecture

Niños Parkway Master Plan

City of Sacramento

Sacramento

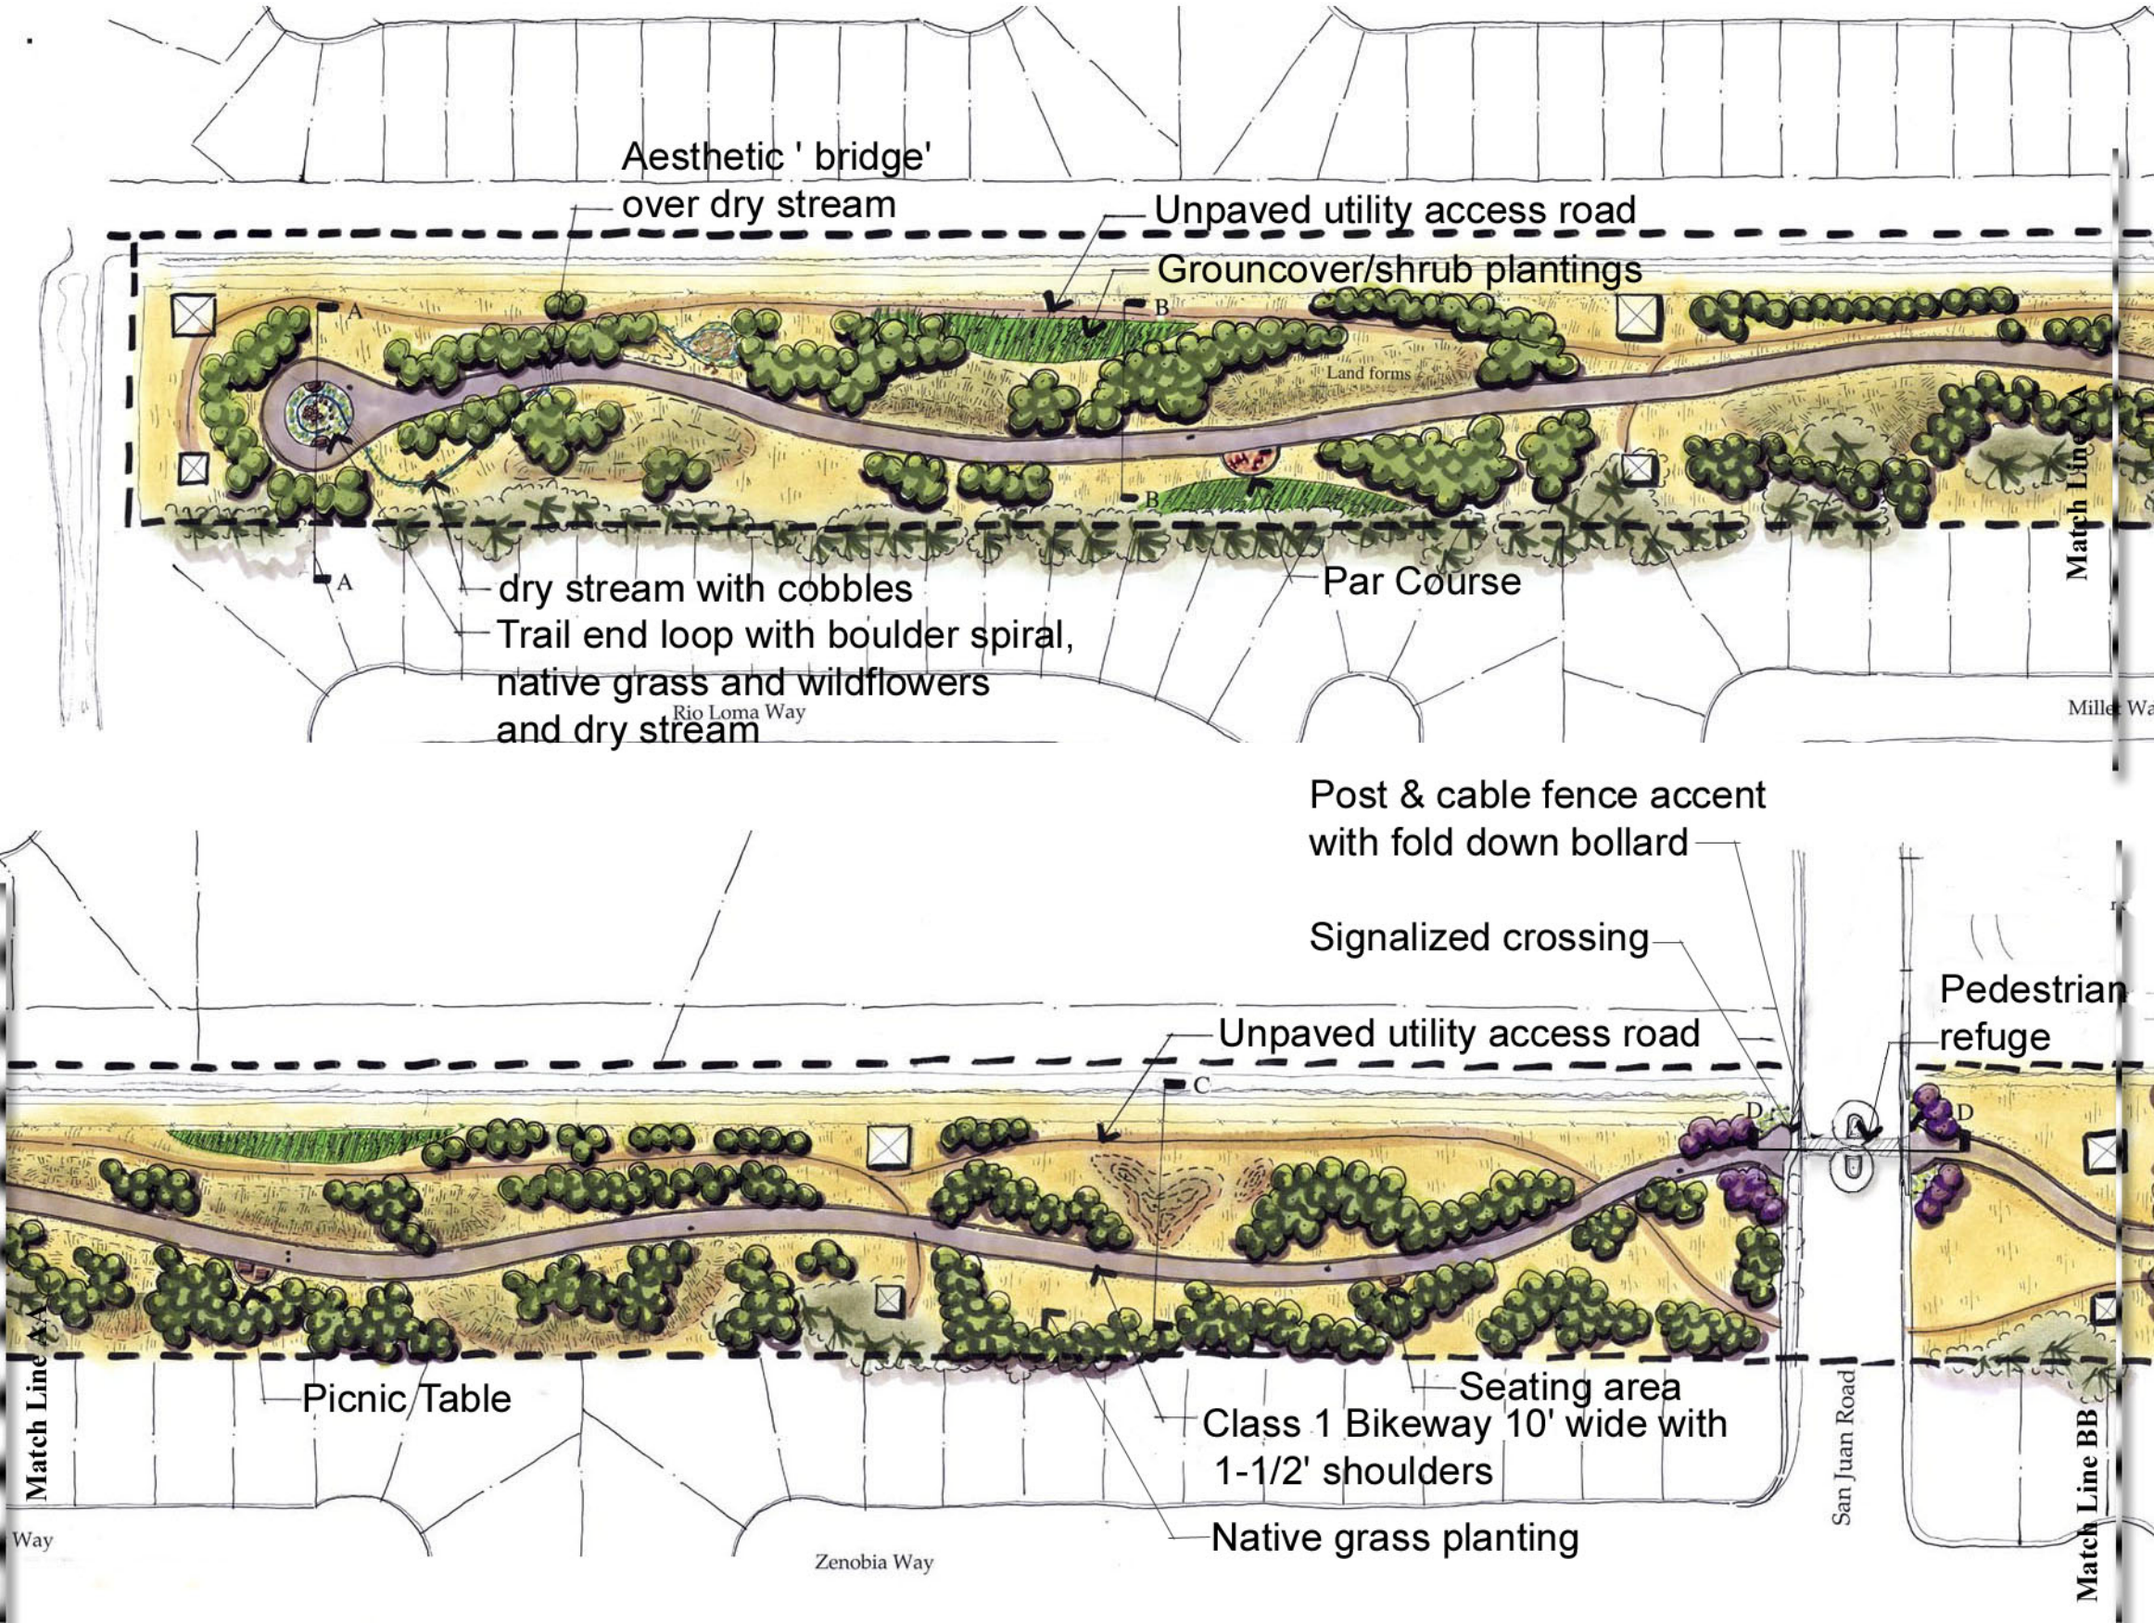
Aesthetic ' bridge'
over dry stream
Unpaved utility access road
Grouncover/shrub plantings
Land forms
dry stream with cobbles
Trail end loop with boulder spiral,
native grass and wildflowers
and dry stream
Par Course
Rio Loma Way
Match Line AA
Post & cable fence accent
with fold down bollard
Signalized crossing
Pedestrian
refuge
Unpaved utility access road
Picnic Table
Seating area
Class 1 Bikeway 10' wide with
1-1/2' shoulders
Native grass planting
San Juan Road
Zenobia Way
Match Line BB

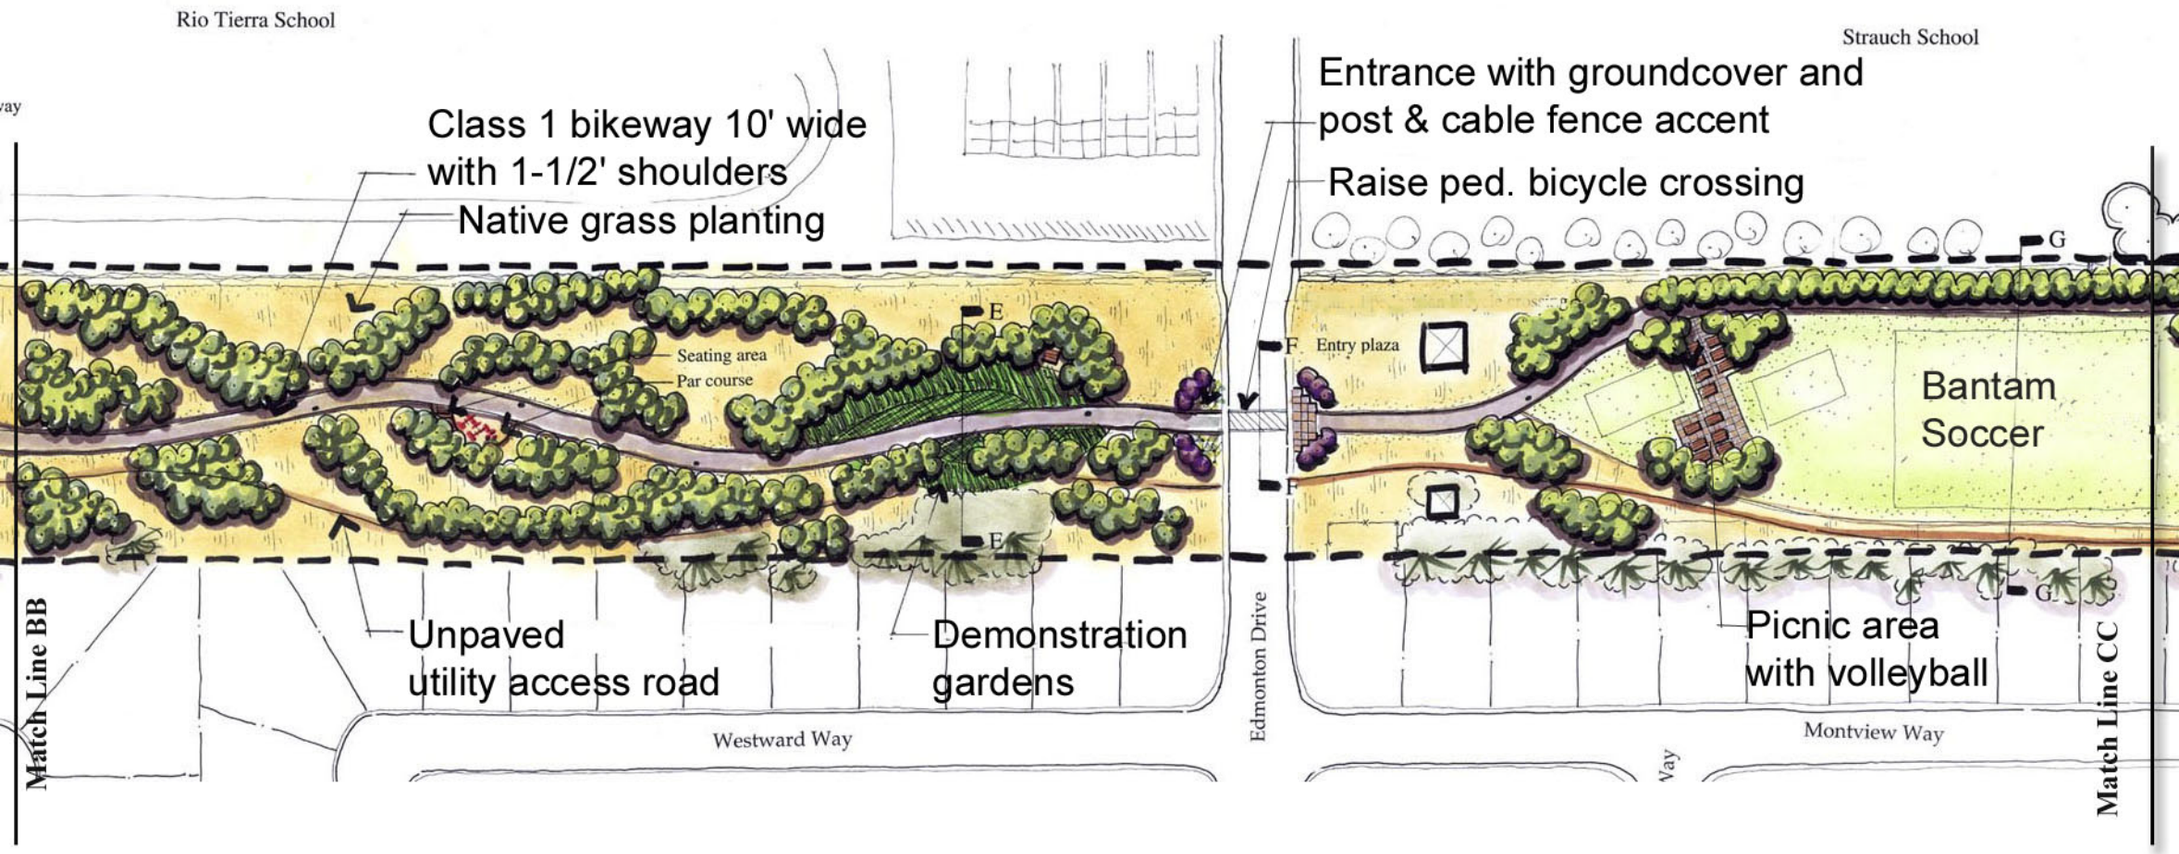
Rio Tierra School
Strauch School
Class 1 bikeway 10' wide
with 1-1/2' shoulders
Native grass planting
Entrance with groundcover and
post & cable fence accent
Raise ped. bicycle crossing
Seating area
Par course
E
F
Entry plaza
G
Bantam
Soccer
Unpaved
utility access road
Demonstration
gardens
Picnic area
with volleyball
Match Line BB
Match Line CC
Edmonton Drive
Westward Way
Montview Way

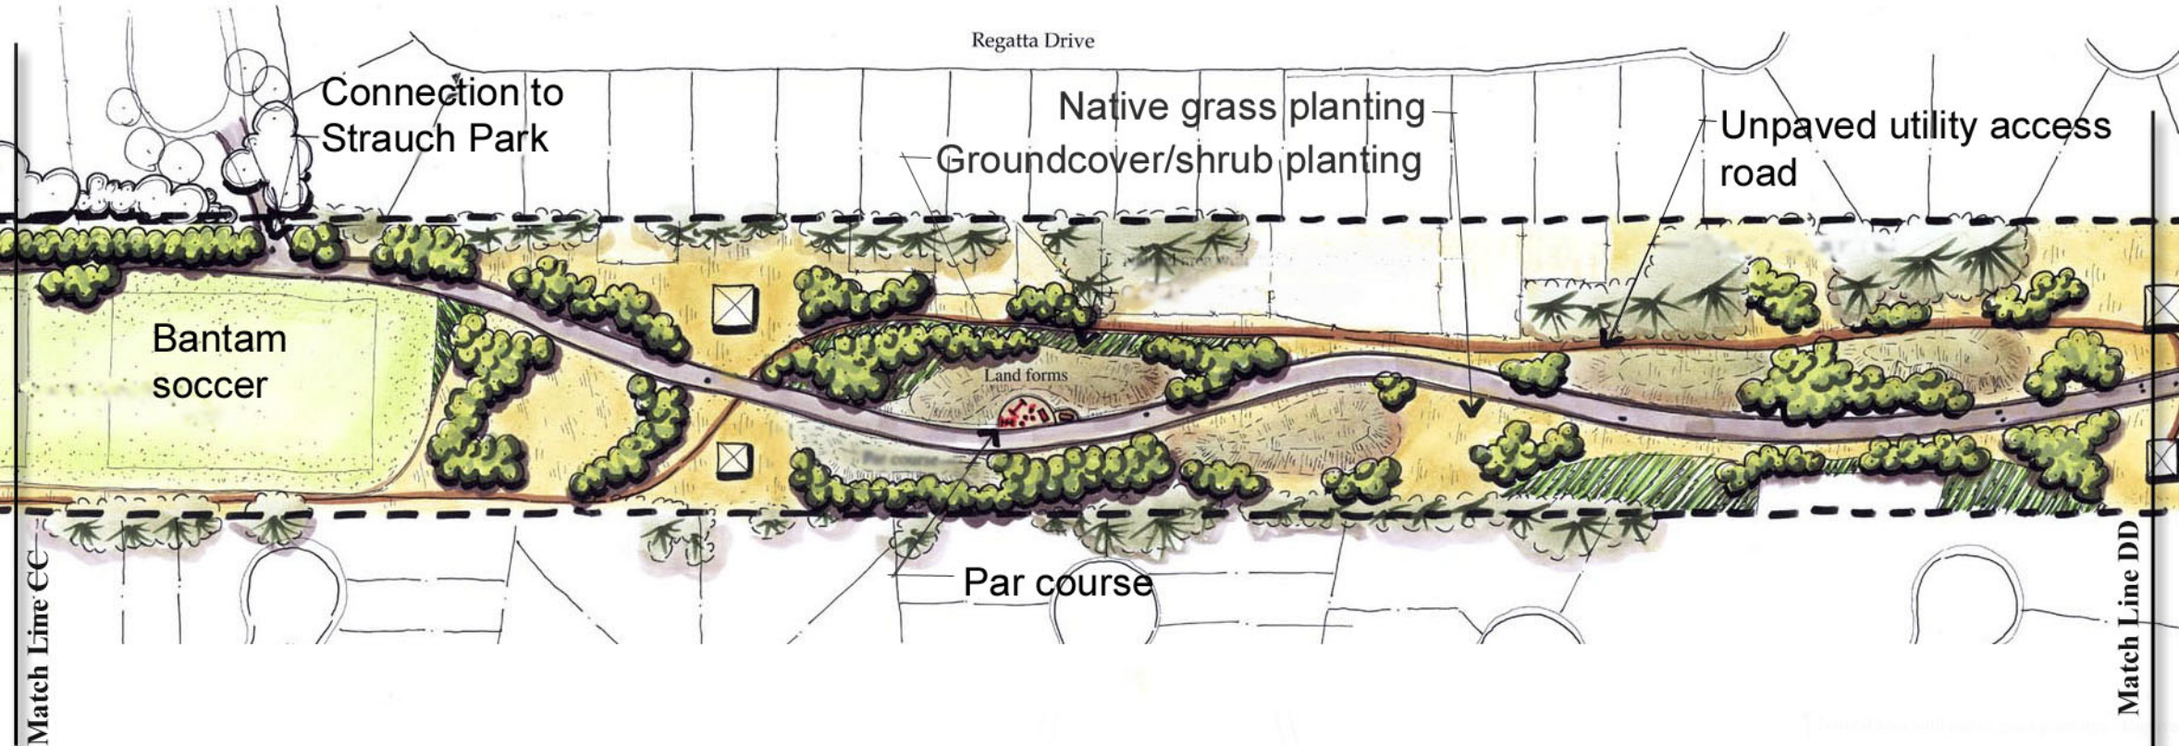
Regatta Drive
Connection to
Strauch Park
Native grass planting
Groundcover/shrub planting
Unpaved utility access
road
Bantam
soccer
Land forms
Par course
Match Line CC
Match Line DD

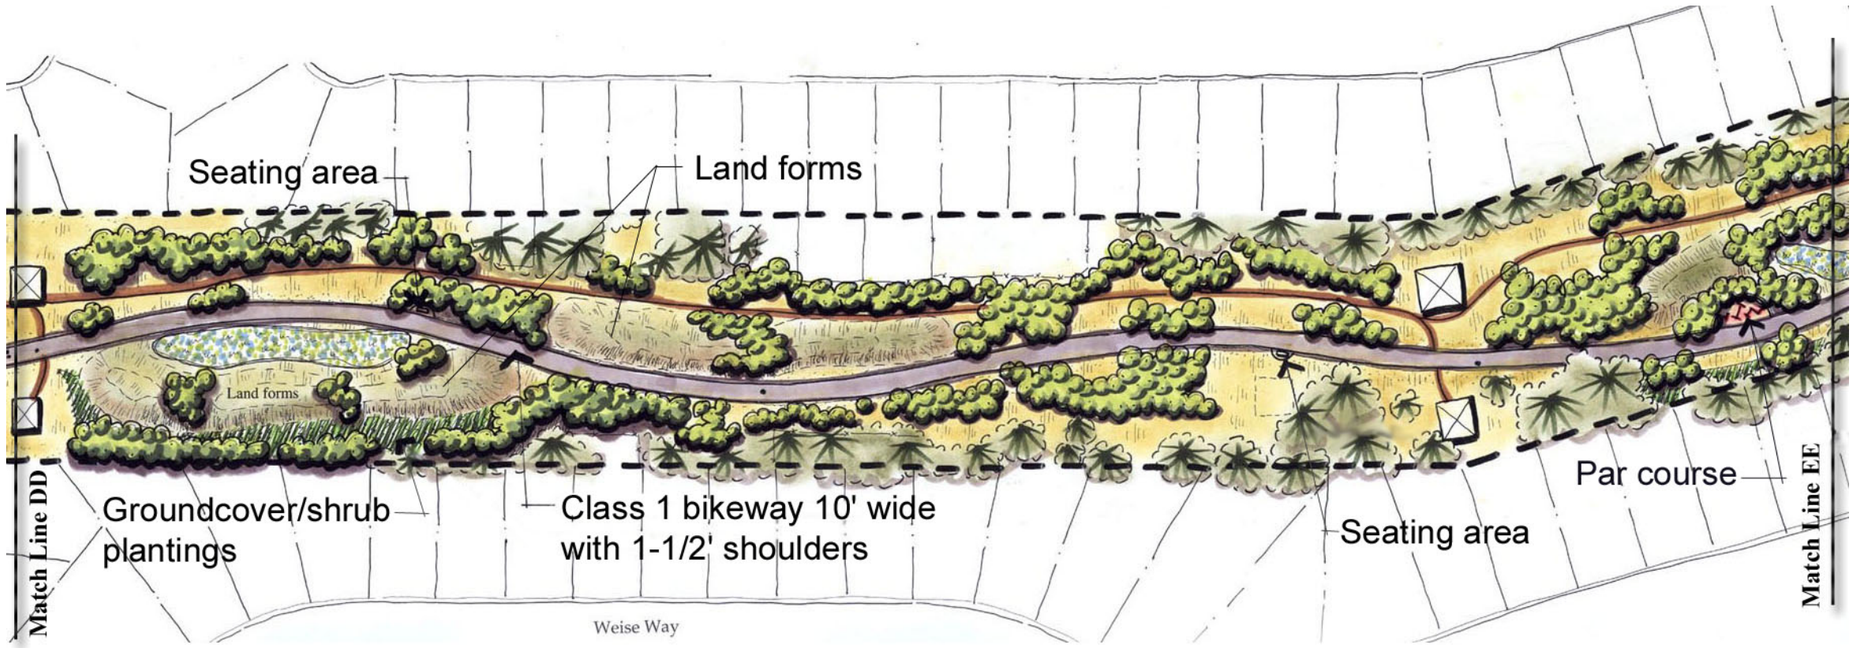
Seating area
Land forms
Land forms
Match Line DD
Groundcover/shrub plantings
Class 1 bikeway 10' wide with 1-1/2' shoulders
Weise Way
Seating area
Par course
Match Line EE

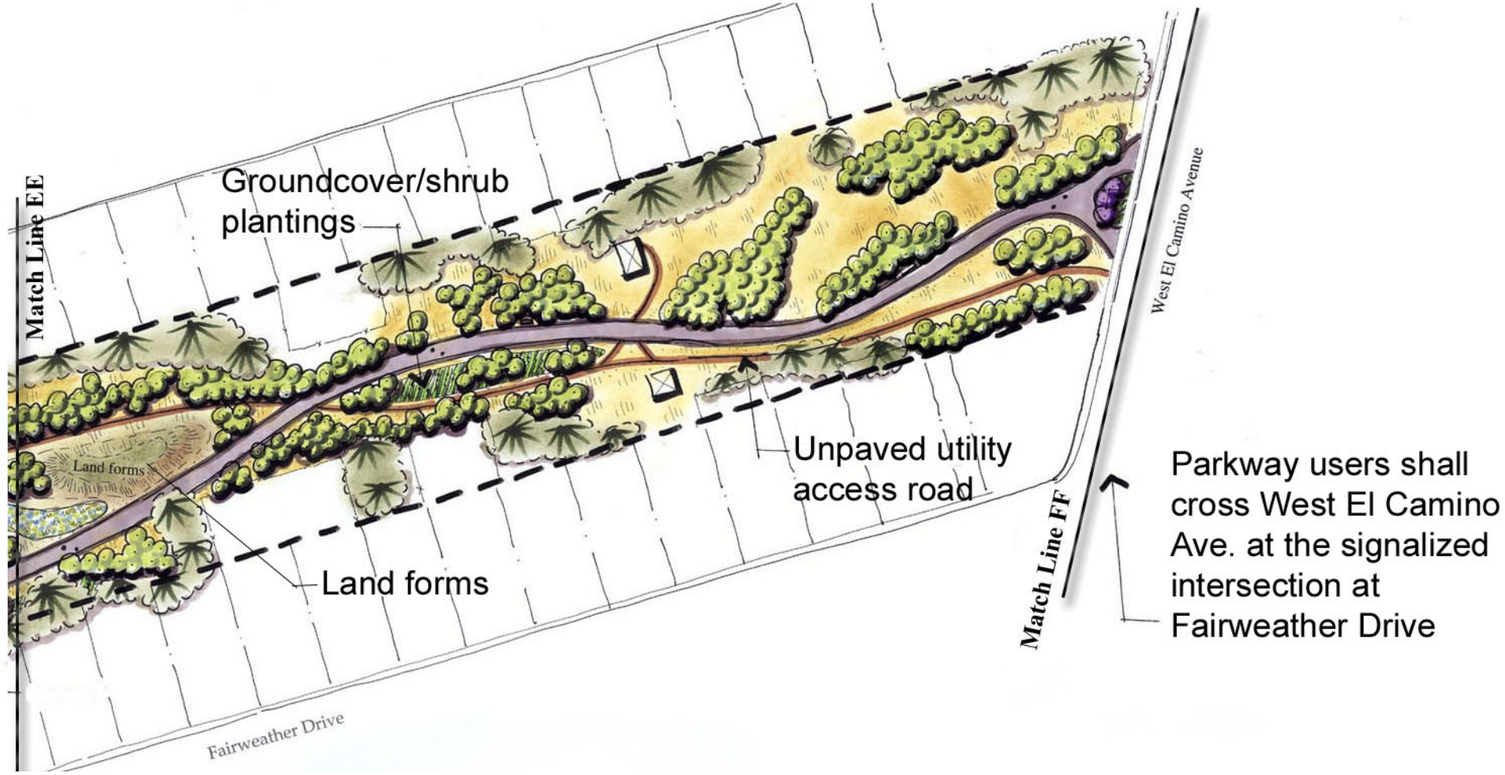
Match Line EE
Groundcover/shrub plantings
Land forms
Land forms
Unpaved utility access road
Fairweather Drive
West El Camino Avenue
Match Line FF
Parkway users shall cross West El Camino Ave. at the signalized intersection at Fairweather Drive

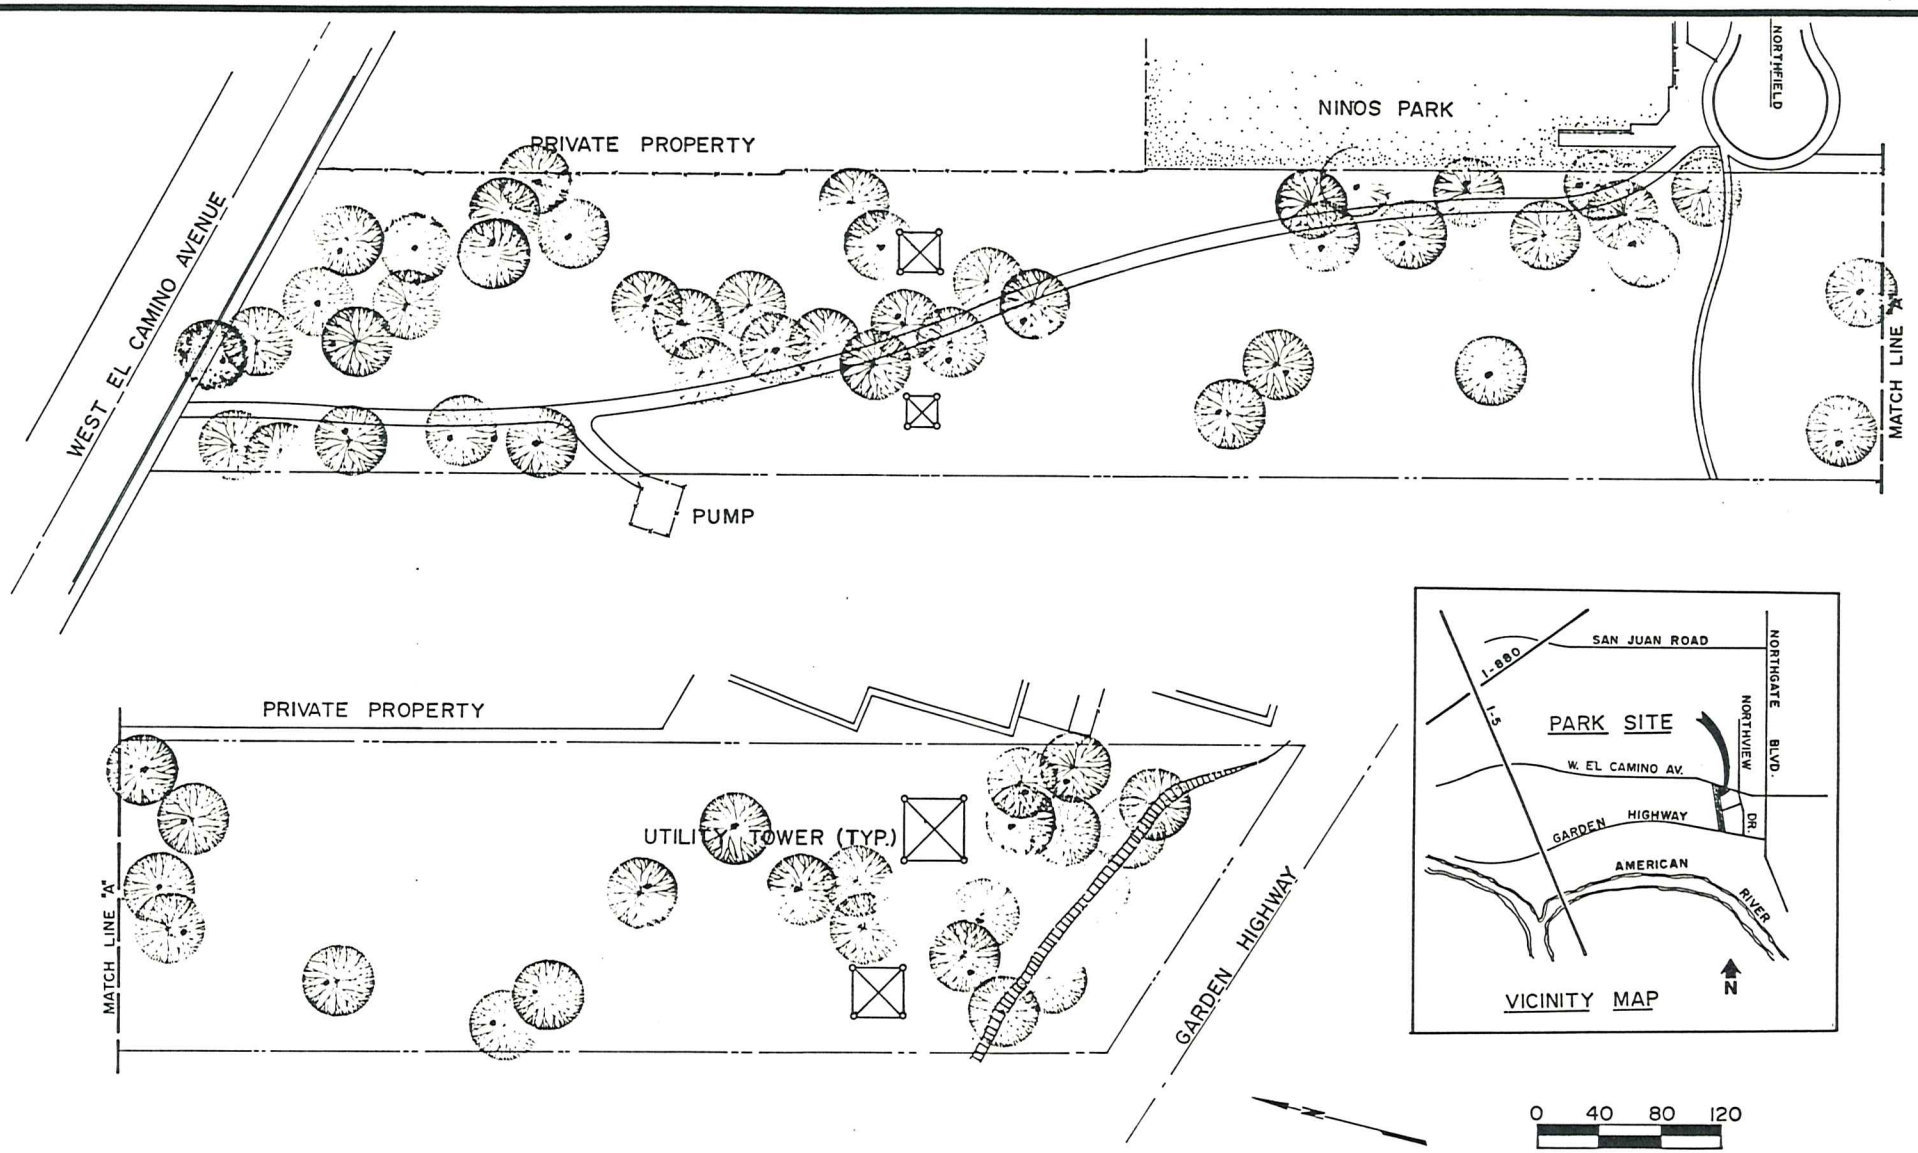

REVISIONS			
NO.	DESCRIPTION	DATE	BY

DRAWN BY
DESIGNED BY
LANDSCAPE ARCHITECT
DATE
FIELD BOOK SCALE

CITY OF SACRAMENTO
DEPARTMENT OF COMMUNITY SERVICES

NINOS PARKWAY (8.2 AC.)

SHEET 1/6 SHEETS

January 14,2003

Callander Associates

Parks and Recreation Planning
Landscape Architecture

Niños Parkway Master Plan

City of Sacramento
Sacramento